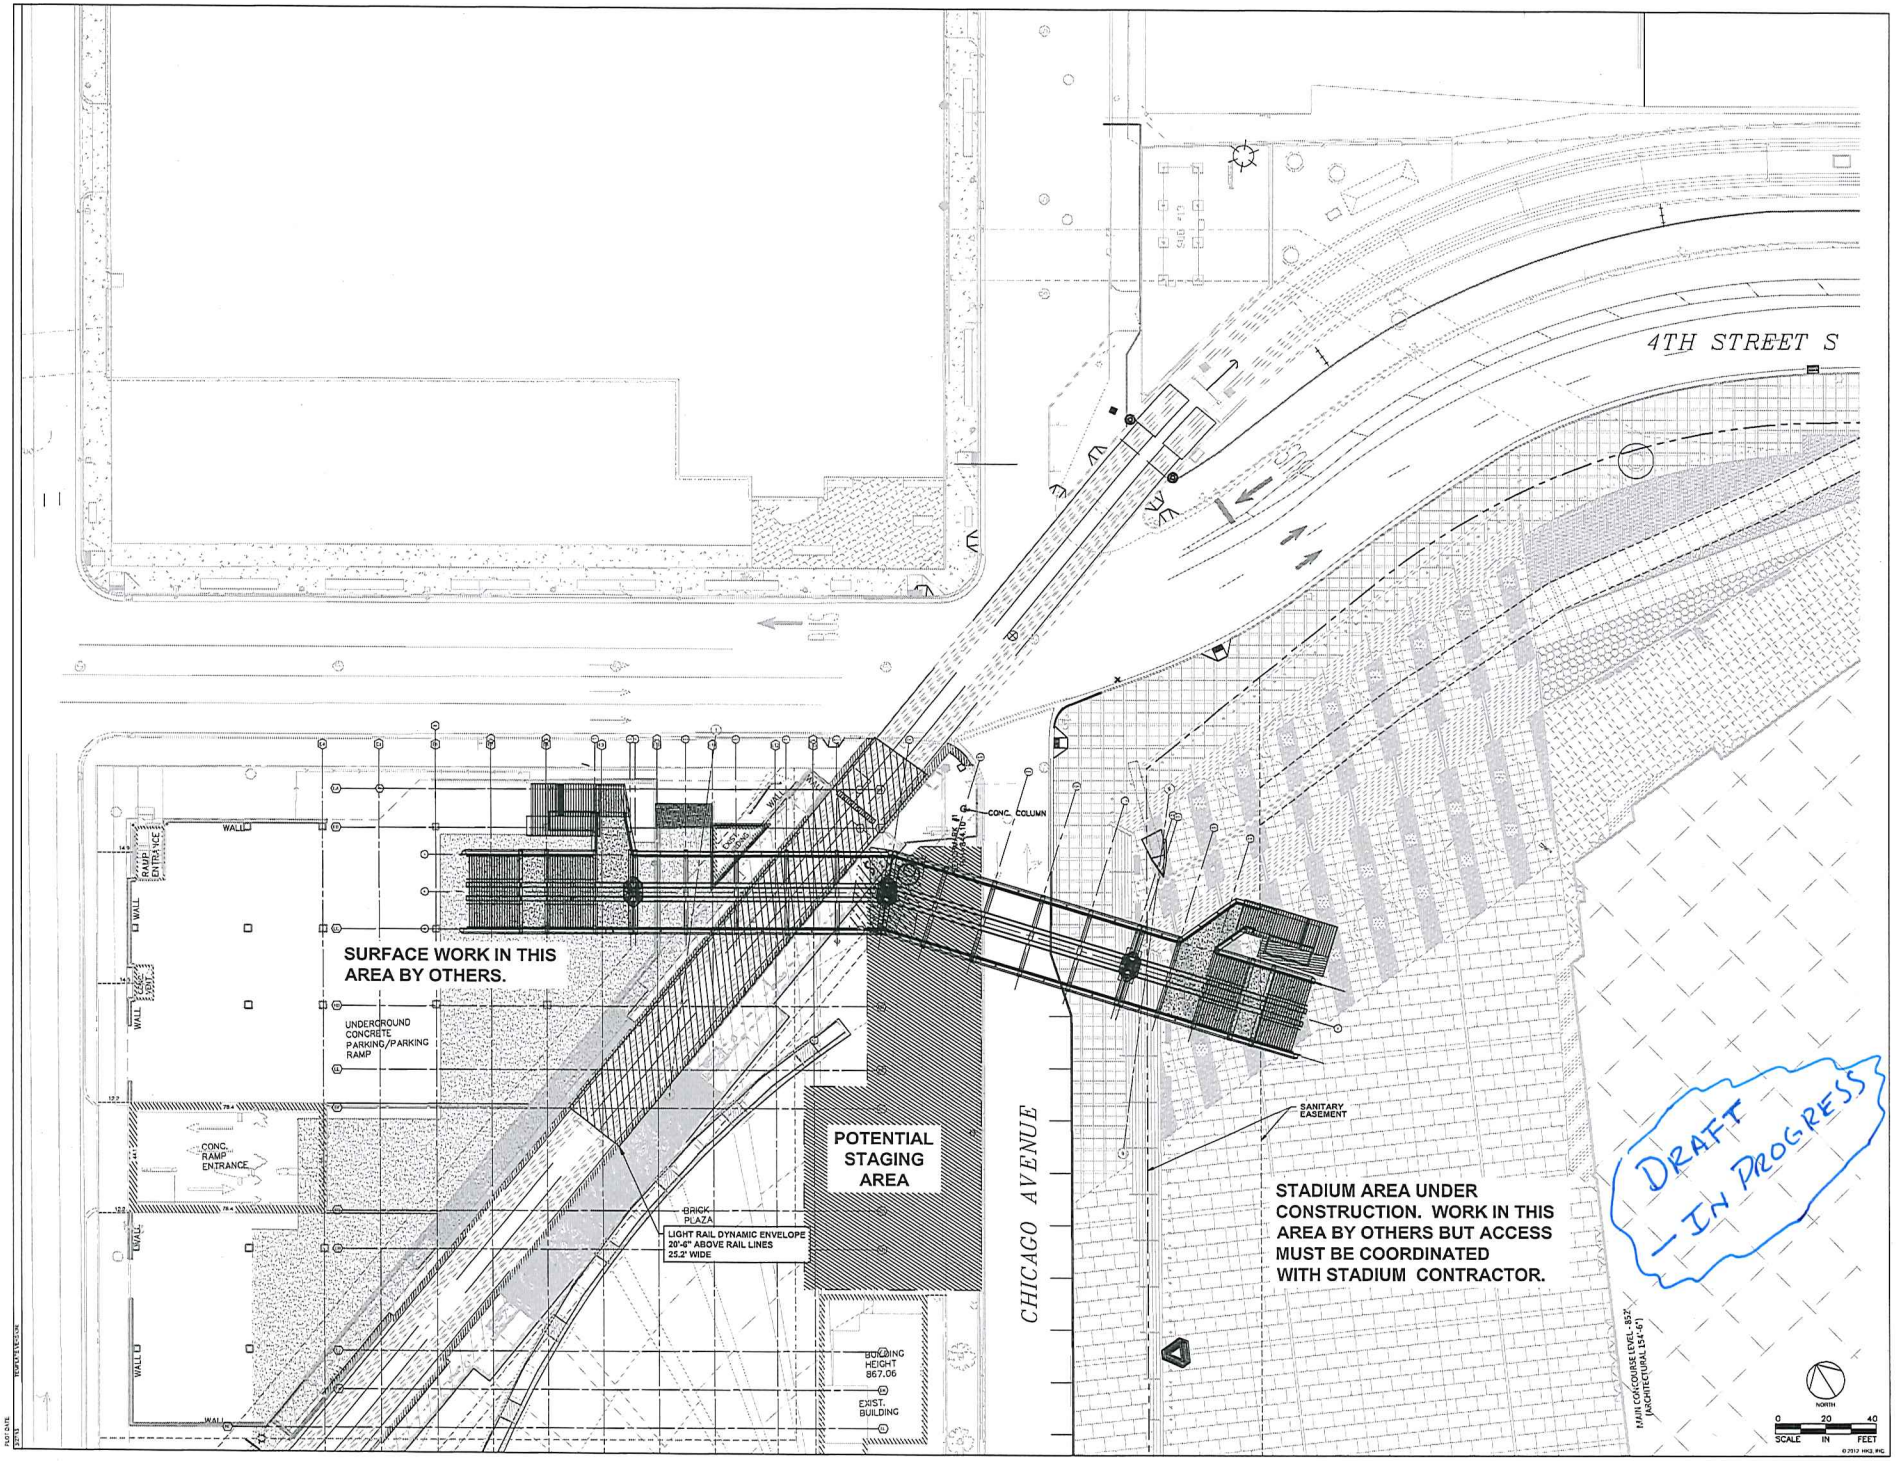

HKS

OWNER
METRO TRANSIT
540 6TH AVENUE NORTH
MINNEAPOLIS, MN 55411

ARCHITECT
HKS, INC.
350 N SAINT PAUL STREET, SUITE 100
DALLAS, TX 75201

CIVIL CONSULTANT
CVL, Inc.
10520 VALLEY VIEW ROAD, SUITE 140
MINNEAPOLIS, MN 55344

MEP CONSULTANT
ME ENGINEERS
1605 W. 43RD AVENUE
WHEAT RIDGE, CO 80033

STRUCTURAL CONSULTANT
MSA
420 6TH STREET NORTH, SUITE 100
MINNEAPOLIS, MN 55401

COST ESTIMATING CONSULTANT
CPMI
3245 NORTHWOOD CIRCLE, SUITE 170
EAGAN, MN 55121

LANDSCAPE CONSULTANT
OLLING AND ASSOCIATES
115 WASHINGTON AVE, N #200
MINNEAPOLIS, MN 55401

TRANSPORTATION CONSULTANT
GREENWAY TRANSPORTATION PLANN
1324 KEITON ST
ST PAUL, MN 55108

Metro Transit
DTE PEDESTRIAN BRIDGE

INTERIM REVIEW O
These documents are incomplete, and
are released for interim review only an
are not intended for regulatory approva
permit, or construction purposes.
Architect: XXXXXX
Arch. Reg. No.: XXXX
Date: XX/XX/XXXX

REVISION NO. DESCRIPTION DA

HKS PROJECT NUMBER

DATE
MARCH 27, 2015
ISSUE
DESIGN DEVELOPMENT
SHEET TITLE
DTE BRIDGE CIV
SITE PLAN

SHEET NO.
C2.0

© 2012 HKS, INC.